SHEET NO 2

PROPOSED STRUCTURAL DESIGN OF KRISHNA DEVI BALIKA DEGREE COLLEGE SITUATED AT KHANDIYA MAUDARHAJA FARRUKHABAD DISTT FARRUKHABAD (U.P.)

G/TA NO 9M5M, 16, 20, 21, 22, 23

CHAIRMAN :- DR. SHRI ANAP SINGH YADAV (KRISHNA DEVI BALIKA DEGREE COLLEGE AT KHANDIYA MAUDAR HAJA) P.O. CIVIL LINE FARRUKHABAD BANGLA FATEHGARH DISTRICT FARRUKHABAD

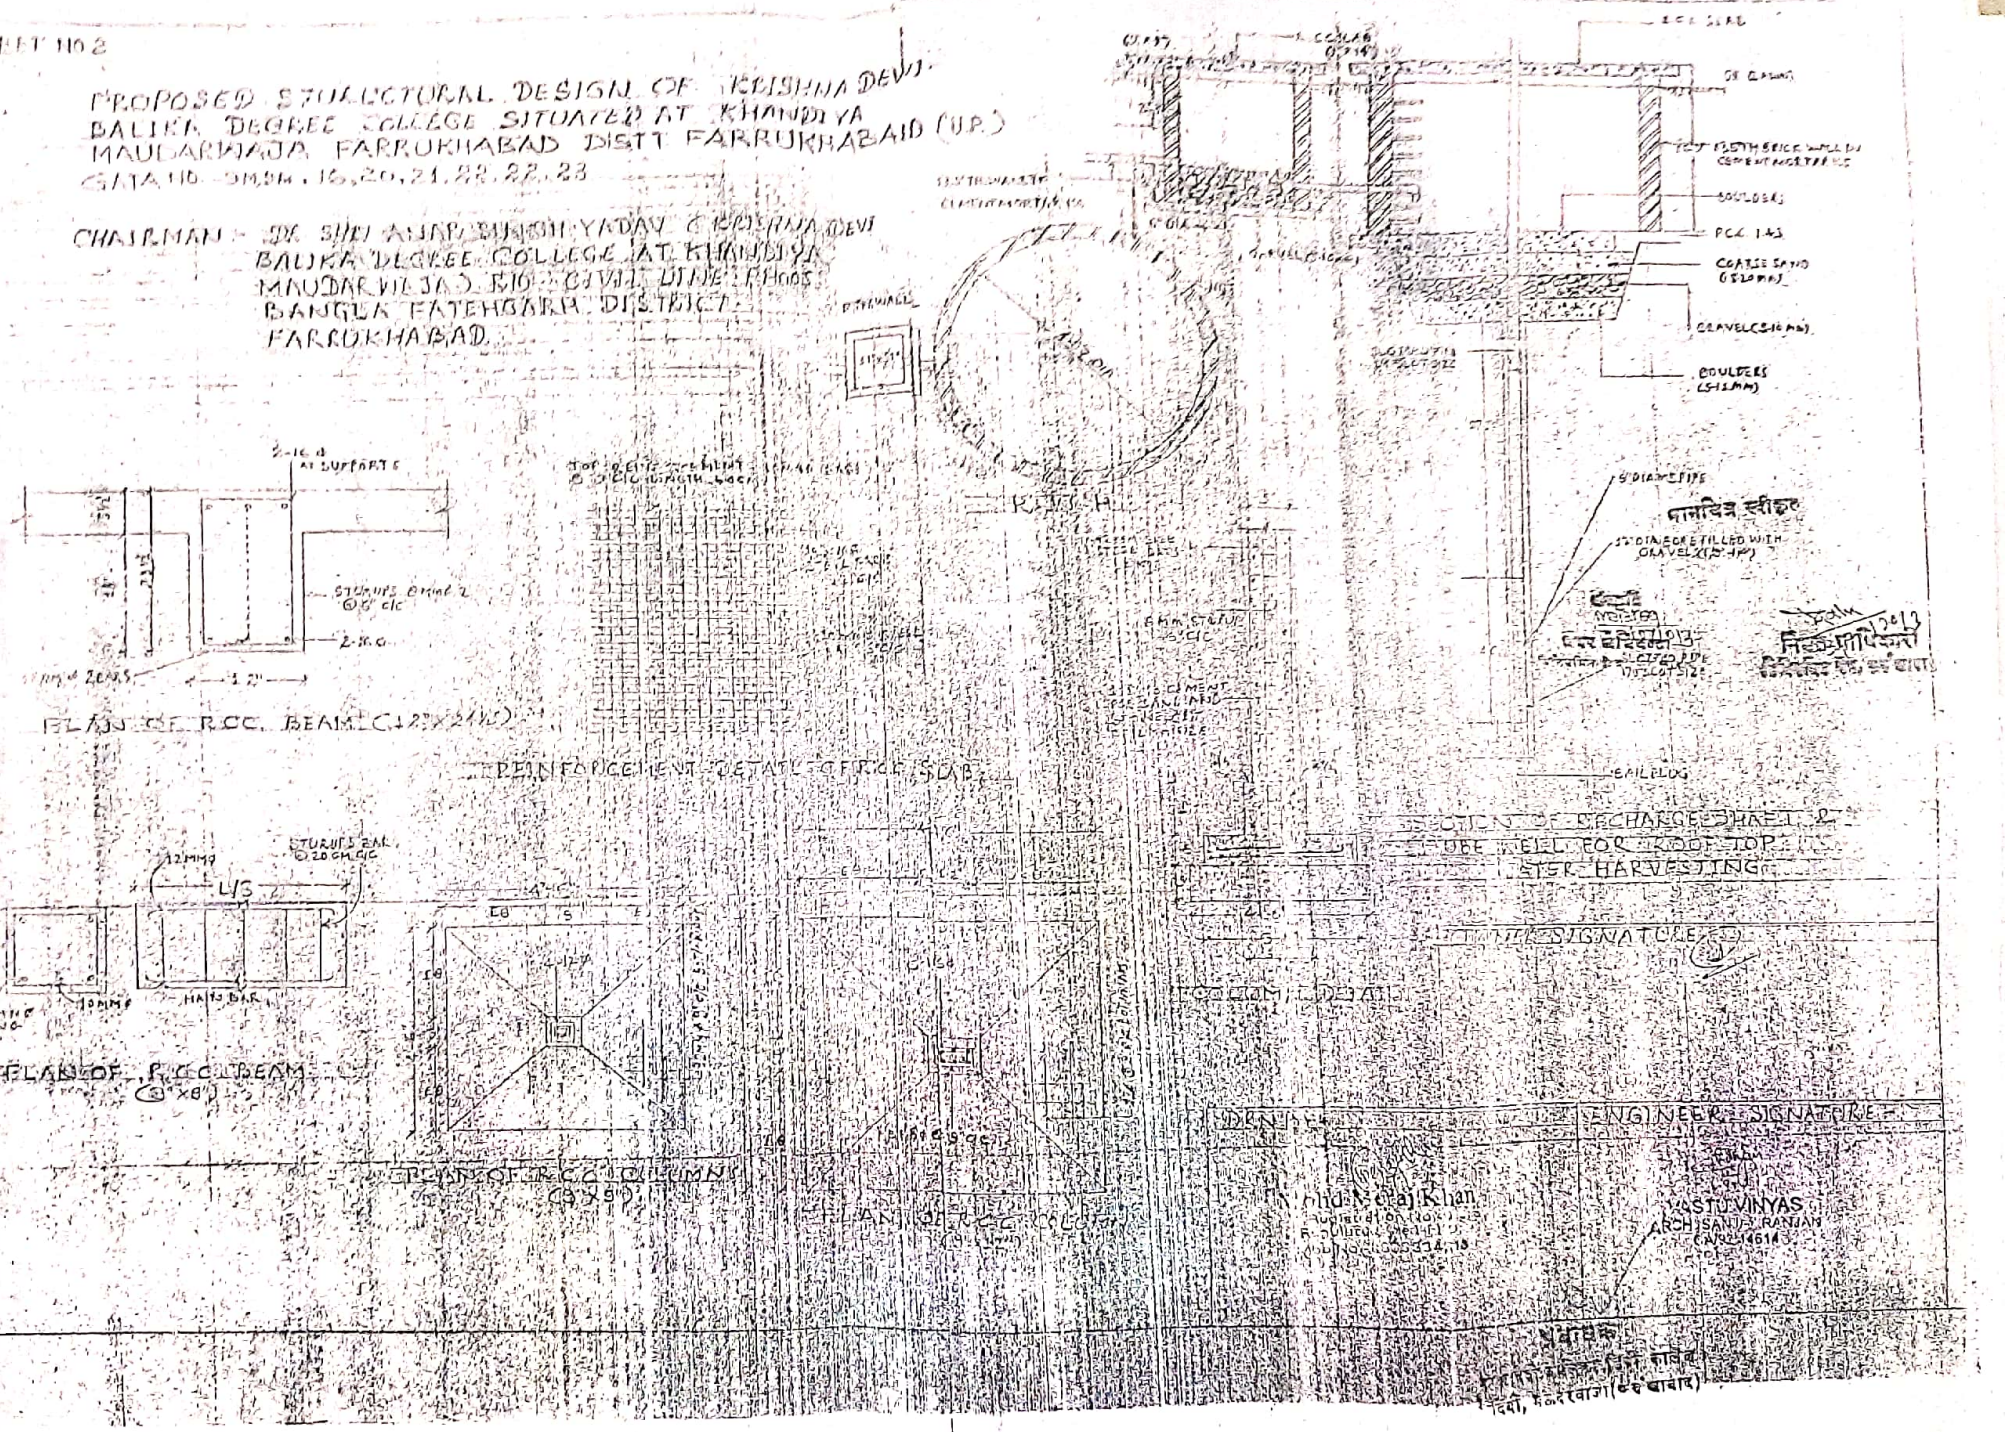

Scanned by CamScanner

BUILDING PLAN OF KRISHNA DEVI BALIKA DEGREE COLLEGE
KHANDIYA, MAUDARWAJA DISTRICT
FARRUKHABAD (U.P.)
GATA NO. 9ME, 16, 20, 21, 22 & 23
SITUATED AT KHARBANDI ANDAR SHAHAR POST
BIWIGANJ DISTRICT FARRUKHABAD (U.P.)

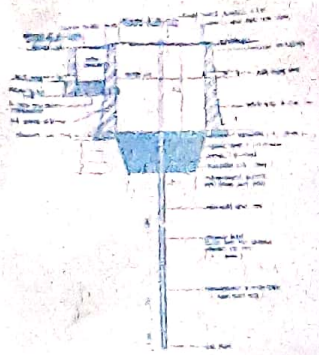

DETAIL OF RAIN WATER HARVESTING
SCALE-N.T.S.

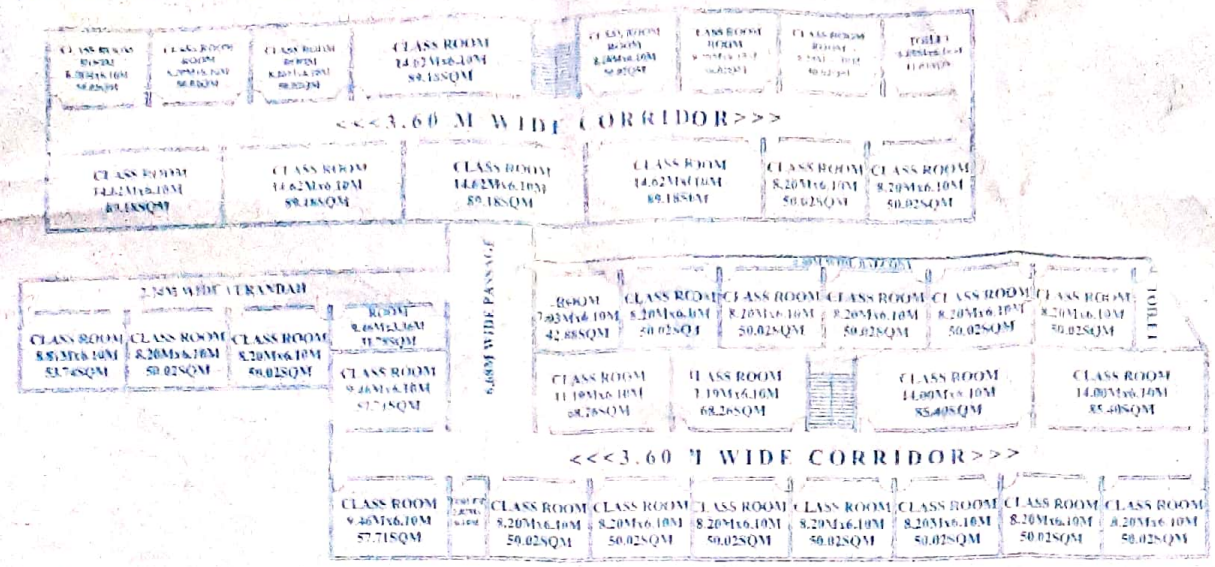

SECOND FLOOR PLAN

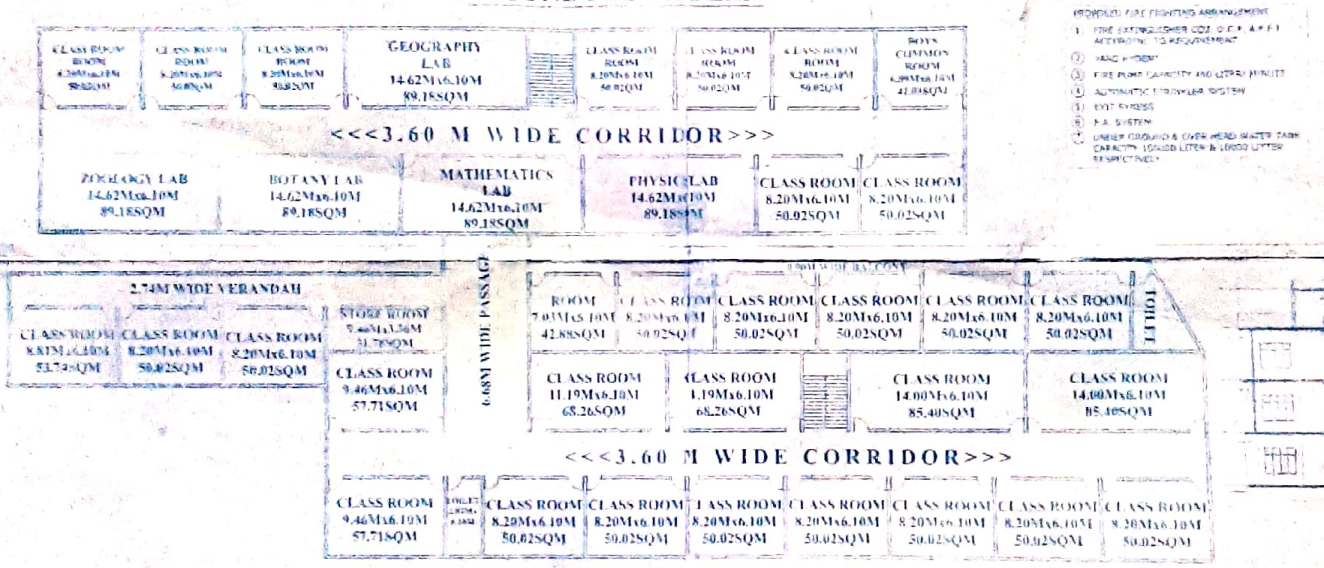

FIRST FLOOR PLAN

GROUND FLOOR PLAN

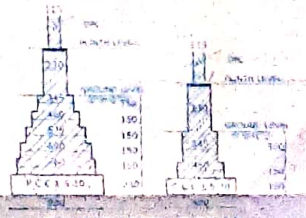

FOUNDATION DETAIL
SCALE-N.T.S.

ALL THE INFORMATION PROVIDED BY OWNER

AREA DETAILS

TOTAL PLOT AREA = 4136.63SQM
TOTAL OPEN AREA = 982.39SQM
COVD. AREA ON G.F. = 3154.24SQM
COVD. AREA ON F.F. = 3154.24SQM
COVD. AREA ON S.F. = 3154.24SQM
TOTAL COVD. AREA = 9462.72SQM

OWNER SIGNATURE

प्रबन्धक
कृष्णादेवी बालिका डिग्री कालेज
खंडिया, मऊदरवाजा (फर्रुखाबाद)

Ar. ALOK PRAJAPATI
CA/2008/42843
2/554, Vineet Khand, Lko.
State Bank Lane, Faleluganj

S. L. PRAJAPATI
Nagar Niyojan Abhiyanta U. No.-01
Vinayak Chhaya, Farrukhabad
Farrukhabad (U.P.)
Mob.-9161391887, 9839005865

Scanned by CamScanner